


T08N-R01E-04_0000_MCS

STONE - NW CORNER OF
SW 1/4 of NW 1/4 of
SEC. 4 - T8N-R1E

Salt Creek Sec 4.
Mary Frances Joyce

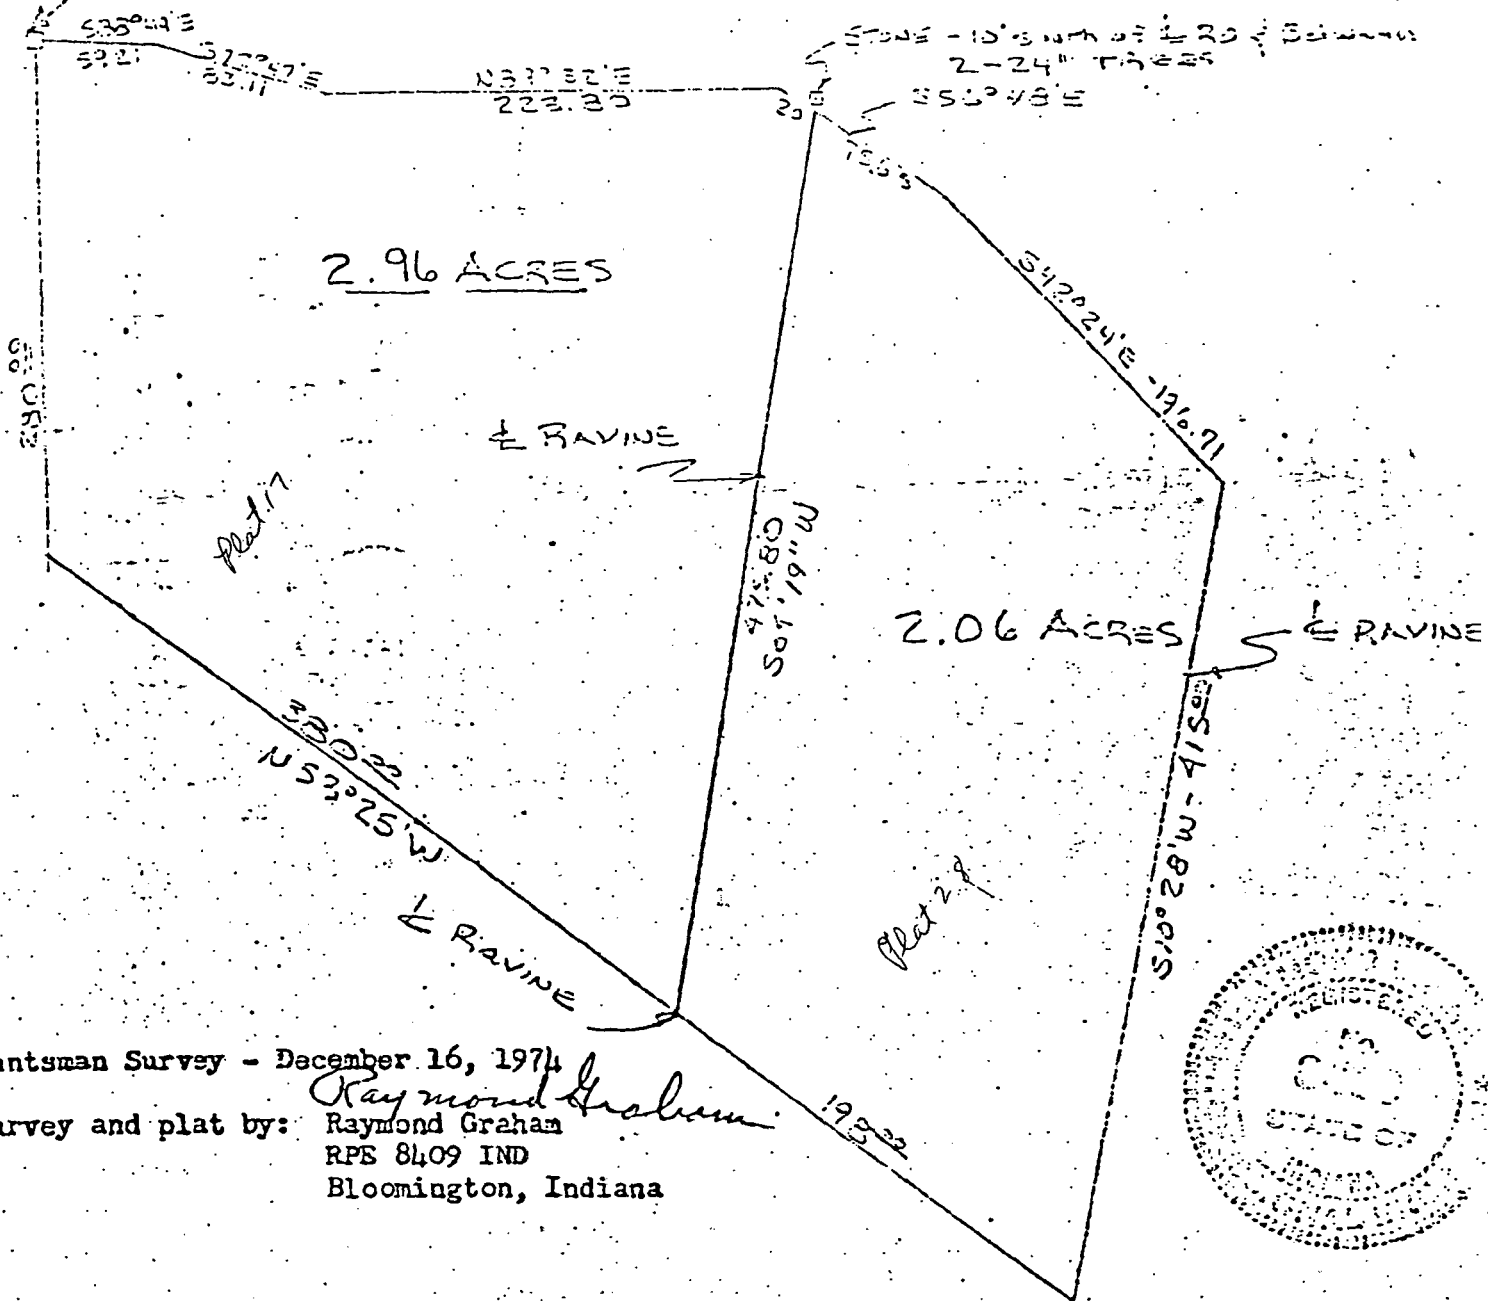

Huntsman Survey - December 16, 1974

Survey and plat by: *Raymond Graham*
RPE 8409 IND
Bloomington, Indiana

Description - Huntsman

A part of the Southwest quarter of the Northwest quarter of Section 4, Township 8 North, Range 1 East, described as follows: beginning at a stone marking the Northwest corner of the said quarter quarter; thence South 280.00 feet along the West line of the said quarter quarter to the center of a branch; thence South 53 degrees 25 minutes East along the center of the branch for 380.00 feet to the mouth of a ravine; thence North 04 degrees 19 minutes East for 475.80 feet to the South side of McCammon Road; thence running along the South side of McCammon Road North 56 degrees 48 minutes West for 20.00 feet; thence South 89 degrees 32 minutes West for 223.80 feet; thence North 72 degrees 47 minutes West for 83.11 feet; thence North 88 degrees 49 minutes West for 59.21 feet to the point of beginning. Containing 2.96 acres more or less.


Description - Slater

A part of the Southwest quarter of the Northwest quarter of Section 4, Township 8 North, Range 1 East, in Monroe County, Indiana, further described as follows: beginning at a point 379.11 feet East of the Northwest corner of the said quarter quarter and on the South side of McCammon Road; thence South 04 degrees 19 minutes West for 475.80 feet along the center of a ravine and to the centerline of a branch; thence along the centerline of the branch South 53 degrees 25 minutes East for 198.00 feet to the centerline of a ravine; thence along the centerline of the ravine North 10 degrees 28 minutes East for 415.00 feet to the South side of McCammon Road; thence along the South side of McCammon Road North 42 degrees 24 minutes West for 196.71 feet; thence North 56 degrees 48 minutes West for 75.65 feet along the South side of McCammon Road to the point of beginning. Containing 2.06 acres more or less.

FILED

DEC 21 1978

John W. Davis
Auditor Monroe County, Indiana

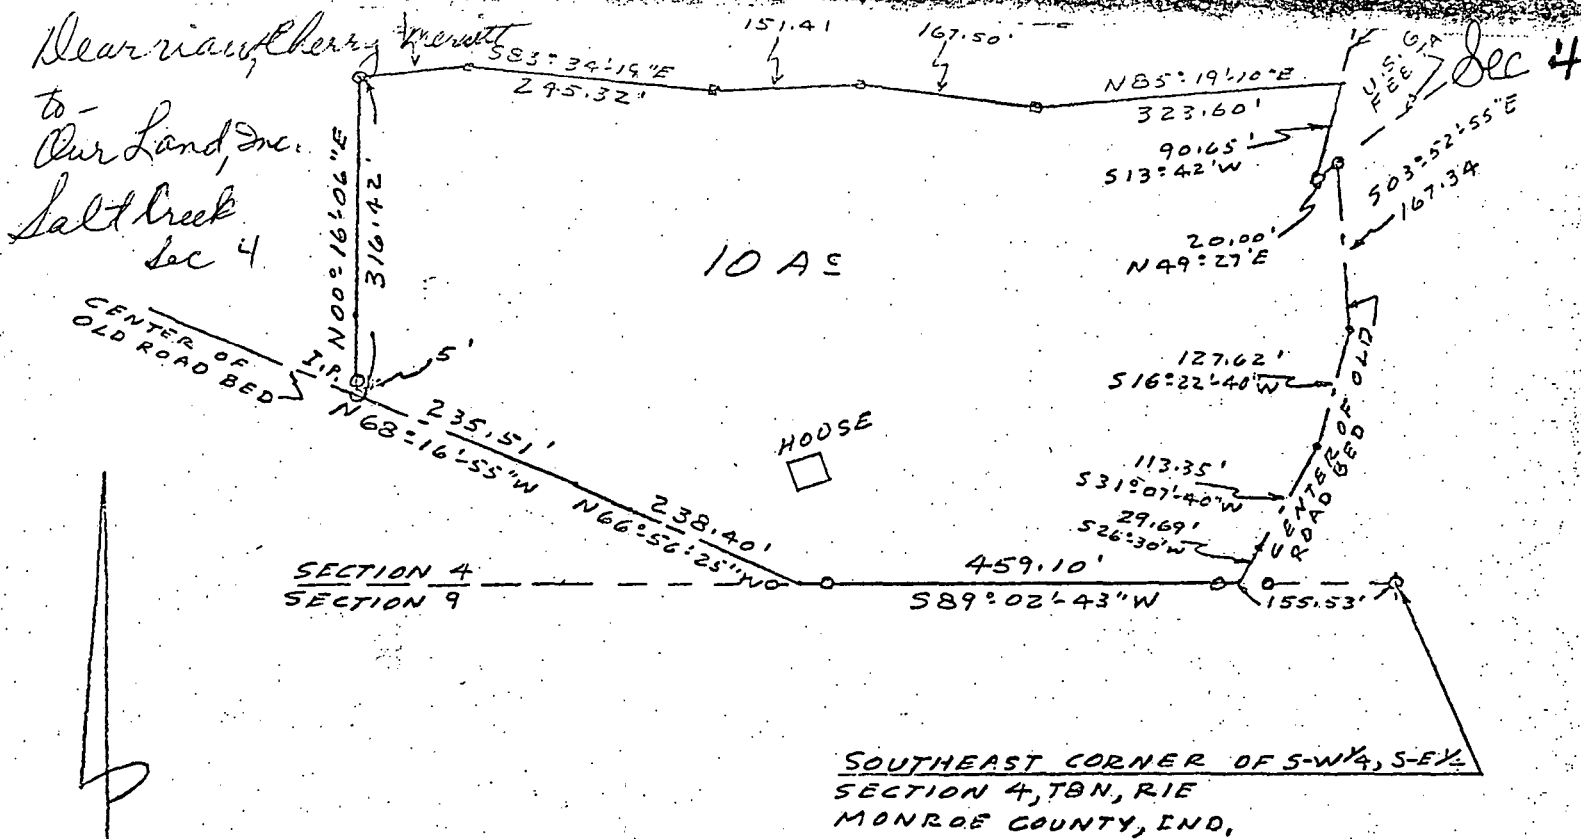

SCALE 1"=200'

DARRIAU

STATE OF INDIANA SS:
COUNTY OF MONROE

I, Lee Utt, hereby certify that I am a Land Surveyor licensed in compliance with the laws of the State of Indiana; that the above plat and the following description correctly represents a survey completed by me on December 21, 1977; that all monuments shown thereon actually exist; and that their location and type are, to the best of my knowledge accurately shown.

Legal description:

Darriau

A part of the Southwest quarter of the Southeast quarter of Section 4, Township 8 North, Range 1 East, Monroe County, Indiana, bounded and described as follows: Beginning at a point on the South line of said quarter quarter, said point of beginning being 155.53 feet West of the Southeast corner of said Southwest quarter of the Southeast quarter; thence from said point of beginning and with the South line of said quarter quarter section and running South 89°-02'-43" West for 459.10 feet and to the center of an old road bed; thence with said old road bed and running North 66°-56'-25" West for 238.40 feet; thence North 68°-16'-55" West for 235.51 feet; thence leaving said old road bed and parallel with the West line of said quarter quarter section and running North 00°-16'-06" East for 316.42 feet; thence North 82°-58'-46" East for 116.29 feet; thence South 83°-34'-19" East for 245.32 feet; thence North 86°-08'-43" East for 151.41 feet; thence South 81°-34'-02" East for 167.50 feet; thence North 85°-19'-10" East for 323.60 feet and to the U.S. Government Fee Taking Line; thence with said fee taking line and running South 13°-42' West for 90.65 feet; thence North 49°-27' East for 20.00 feet and to the center of the above referred to old road bed; thence leaving said fee taking line and with said old road bed and running South 03°-52'-55" East for 167.34 feet; thence South 16°-22'-40" West for 127.62 feet; thence South 31°-07'-40" West for 113.35 feet; thence South 26°-30' West for 29.69 feet and to the point of beginning. Containing 10.00 acres, more or less.


FILED

JAN 17 1978

John W. Davis
Auditor Monroe County, Indiana




Lee Utt
Lee Utt, R.L.S. #S0089

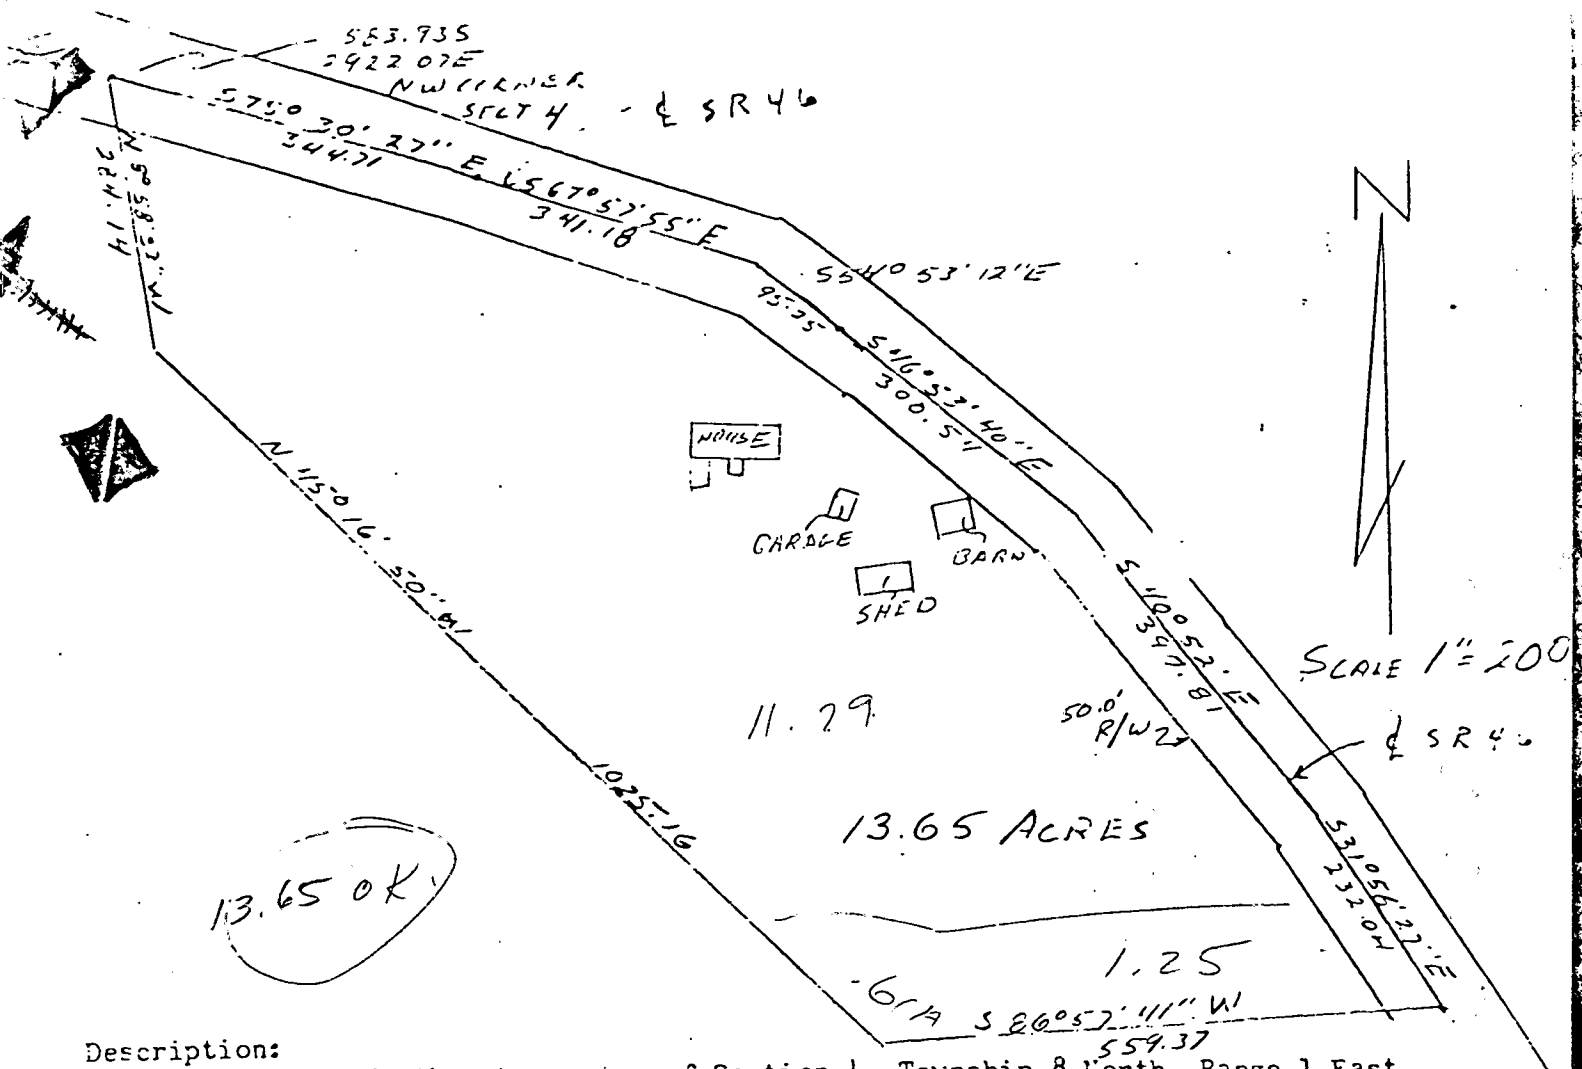

Description:

A part of the Northeast quarter of Section 4, Township 8 North, Range 1 East, Monroe County, Indiana described as follows: beginning at a point in the centerline of State Road # 46 that is 583.93 feet South and 29 22.07 feet East of the Northwest corner of Section 4; thence along the State Road centerline the following directions and dimensions, South 75 degrees 30 minutes 27 seconds East for 344.71 feet; South 67 degrees 57 minutes 55 seconds East for 341.18 feet; South 54 degrees 53 minutes 12 seconds East for 95.25 feet; South 46 degrees 53 minutes 40 seconds East for 300.54 feet; South 40 degrees 52 minutes East for 397.81 feet; South 31 degrees 56 minutes 27 seconds East for 232.04 feet; thence leaving the road centerline and running South 86 degrees 57 minutes 41 seconds West for 559.37 feet; thence North 45 degrees 16 minutes 50 seconds West for 1025.16 feet; thence North 08 degrees 58 minutes 33 seconds West for 284.14 feet and to the point of beginning. Containing in all 13.65 acres more or less. Subject to the State Highway right-of-way of 50.00 feet along State Road # 46.



Raymond Graham
 Raymond Graham
 R.P.E. 8409 Indiana
 3215 N. Smith Pike
 Bloomington, Ind,
 Mar. 27, 1978

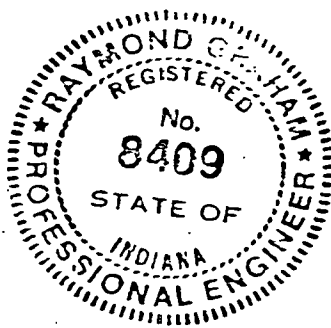

BLOOMINGTON ENGINEERING COMPANY

ENGINEERS and SURVEYORS
811 ANITA STREET
BLOOMINGTON, INDIANA 47401
Phone 332-2603

EXHIBIT 1
Sec 4 - 8N-1E
Sec 33 - 9N-1E

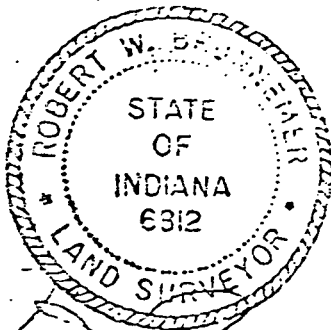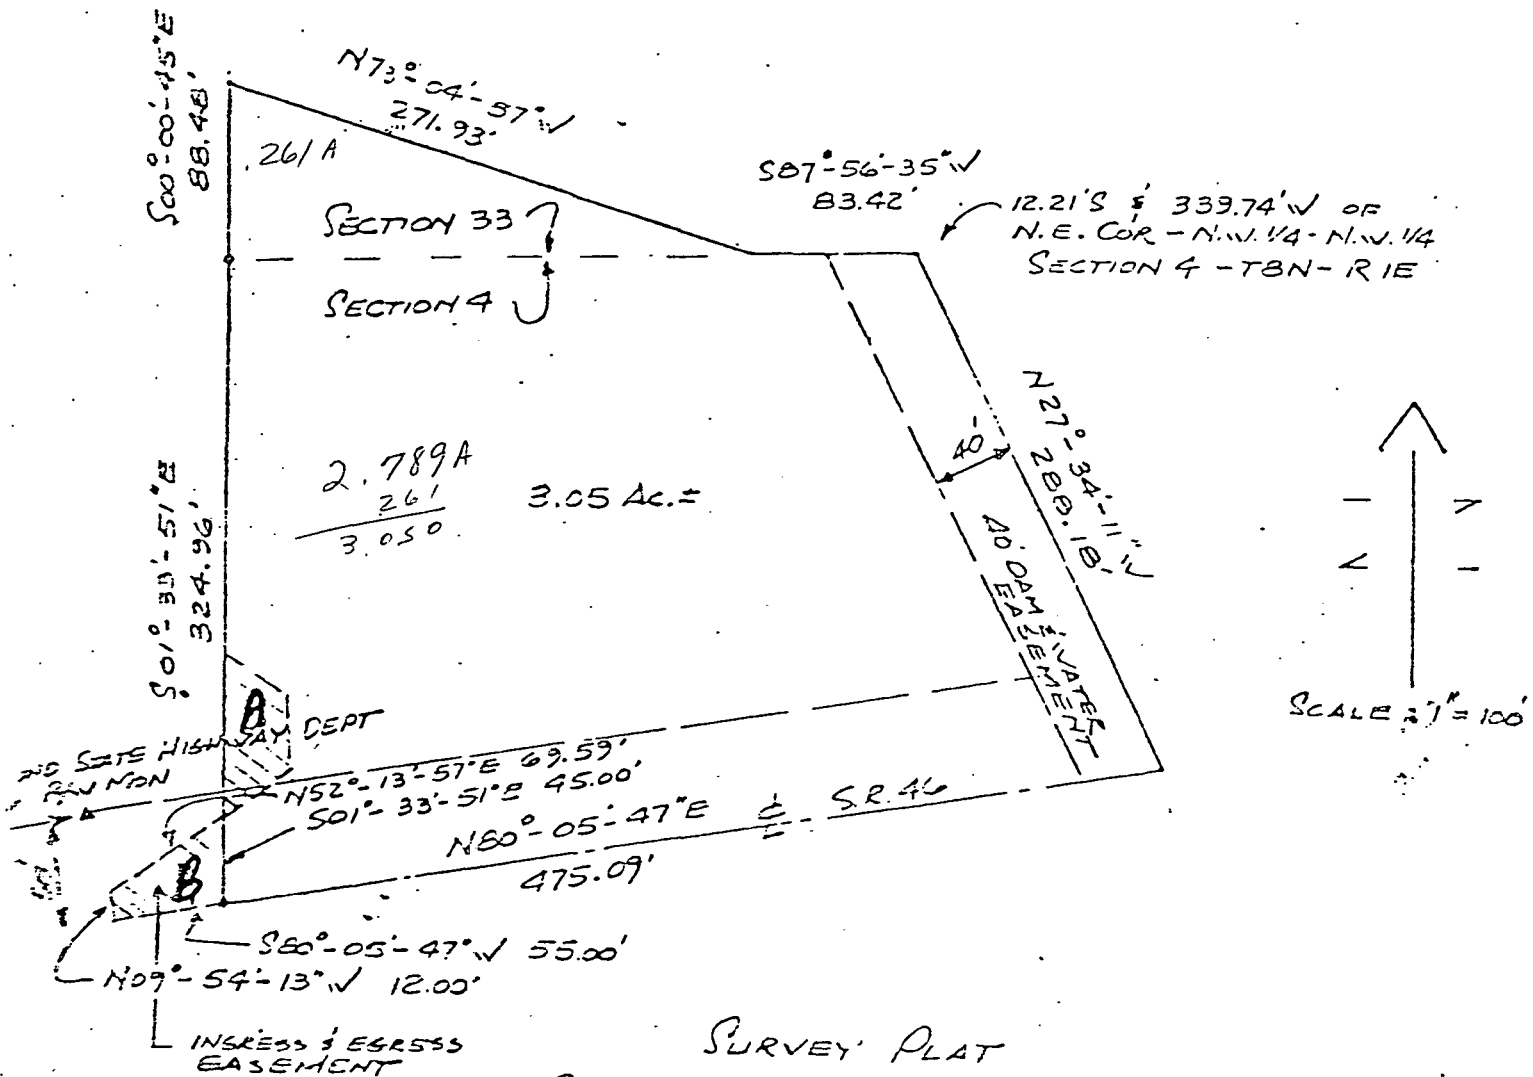


SURVEY PLAT
PART OF N.W. 1/4 OF N.W. 1/4 OF
SECTION 4 - T8N-R1E &
PART OF S.W. 1/4 OF S.W. 1/4 OF
SECTION 33 - T8N-R1E
MONROE COUNTY, INDIANA
AUGUST 17, 1977

Robert W. Brunner

Benton Twp.
Section 33

Rarey, Daniel R. +
Sandra L.

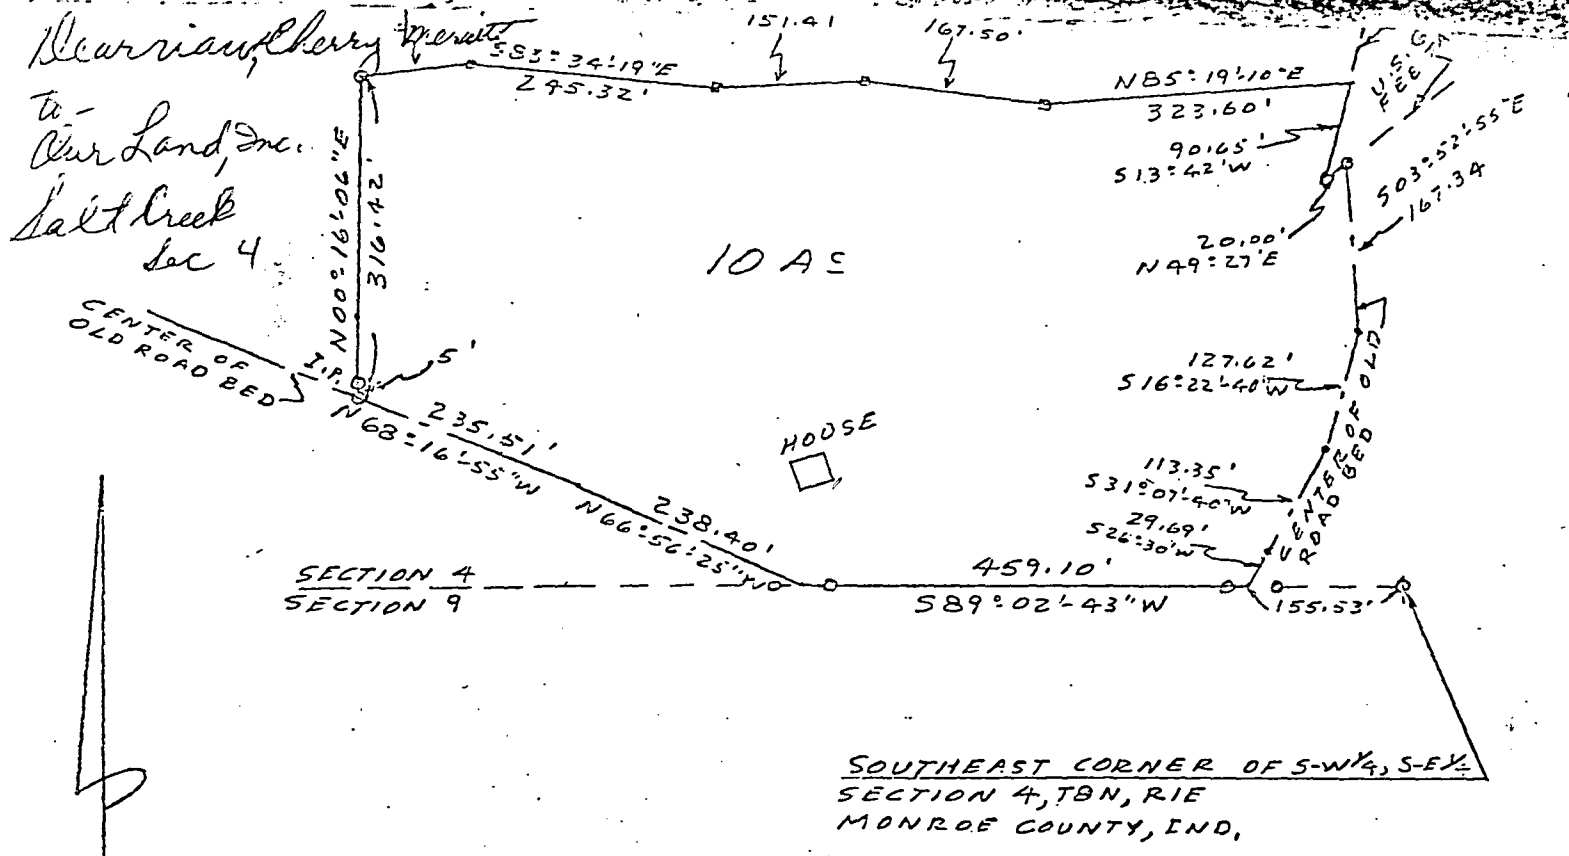

SCALE 1"=200'

DARRIAU

STATE OF INDIANA SS:
COUNTY OF MONROE

I, Lee Utt, hereby certify that I am a Land Surveyor licensed in compliance with the laws of the State of Indiana; that the above plat and the following description correctly represents a survey completed by me on December 21, 1977; that all monuments shown thereon actually exist; and that their location and type are, to the best of my knowledge accurately shown.

Legal description:


Darriau

A part of the Southwest quarter of the Southeast quarter of Section 4, Township 8 North, Range 1 East, Monroe County, Indiana, bounded and described as follows: Beginning at a point on the South line of said quarter quarter, said point of beginning being 155.53 feet West of the Southeast corner of said Southwest quarter of the Southeast quarter; thence from said point of beginning and with the South line of said quarter quarter section and running South 89°-02'-43" West for 459.10 feet and to the center of an old road bed; thence with said old road bed and running North 66°-56'-25" West for 238.40 feet; thence North 68°-16'-55" West for 235.51 feet; thence leaving said old road bed and parallel with the West line of said quarter quarter section and running North 00°-16'-06" East for 316.42 feet; thence North 82°-58'-46" East for 116.29 feet; thence South 83°-34'-19" East for 245.32 feet; thence North 86°-08'-43" East for 151.41 feet; thence South 81°-34'-02" East for 167.50 feet; thence North 85°-19'-10" East for 323.60 feet and to the U.S. Government Fee Taking Line; thence with said fee taking line and running South 13°-42' West for 90.65 feet; thence North 49°-27' East for 20.00 feet and to the center of the above referred to old road bed; thence leaving said fee taking line and with said old road bed and running South 03°-52'-55" East for 167.34 feet; thence South 16°-22'-40" West for 127.62 feet; thence South 31°-07'-40" West for 113.35 feet; thence South 26°-30' West for 29.69 feet and to the point of beginning. Containing 10.00 acres, more or less.

FILED

JAN 17 1978

John W. Davis
Auditor Monroe County, Indiana

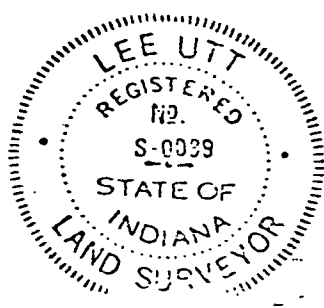

Lee Utt, R.L.S. #S0089

LEE UTT
REGISTERED LAND SURVEYOR NO. 50089, INDIANA
OFFICE PHONE 332-6366 HOME PHONE 825-5961
1604 SOUTH HENDERSON
BLOOMINGTON, INDIANA 47401

Salt Creek Sec 4
Allis to Beavers
To Afanador
FILED

APR 4 1979

CERTIFICATE OF SURVEY

State of Indiana
County of Monroe SS:

John W. Davis
Auditor Monroe County, Indiana

I, Lee Utt, duly licensed Land Surveyor No. S0089, do hereby certify that the attached plat represents a survey of the lands and related improvements described as follows, to-wit:

A part of the Southwest quarter of the Southwest quarter of Section 4, Township 8 North, Range 1 East, Monroe County, Indiana, bounded and described as follows:


Beginning at a stone marking the Southwest corner of said Section 4; thence from said point of beginning and with the West line of said quarter quarter and running North 00°-53'-26" East for 203.67 feet and to the centerline of a public road; thence leaving the West line of said Section 4 and with the centerline of said road and running North 73°-52'-02" East for 85.09 feet; thence North 77°-08'-32" East for 210.40 feet; thence North 58°-01'-32" East for 317.69 feet; thence North 80°-19'-02" East for 129.27 feet; thence leaving the centerline of said road and running South 00°-53'-26" West for 452.81 feet and to the South line of said Section 4; thence with the South line of said Section 4 and running South 89°-02'-43" West for 680 feet and to the point of beginning. Containing 5.00 acres, more or less.

Subject to all legal highways and rights of way of record.

I, further certify that:


1. All improvements on said tract are shown on the attached plat and lie within boundaries of said tract.
2. There are no encroachments upon the described tract by any improvements appurtenant to adjoining tracts.
3. Corners are marked by stake, iron pipe, or otherwise as shown on the attached plat.

In witness whereof I have hereunto attached my hand and seal at Bloomington, Indiana, this 7th day of March, 1979.

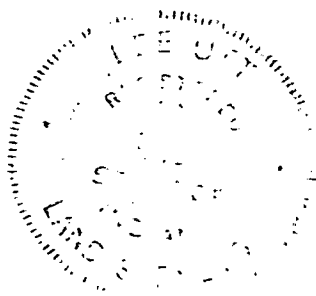

Lee Utt
Lee Utt, R. L. S. # 50089, Indiana
1604 South Henderson
Bloomington, Indiana 47401


Salt Creek Sec 4
Reeves to Conner

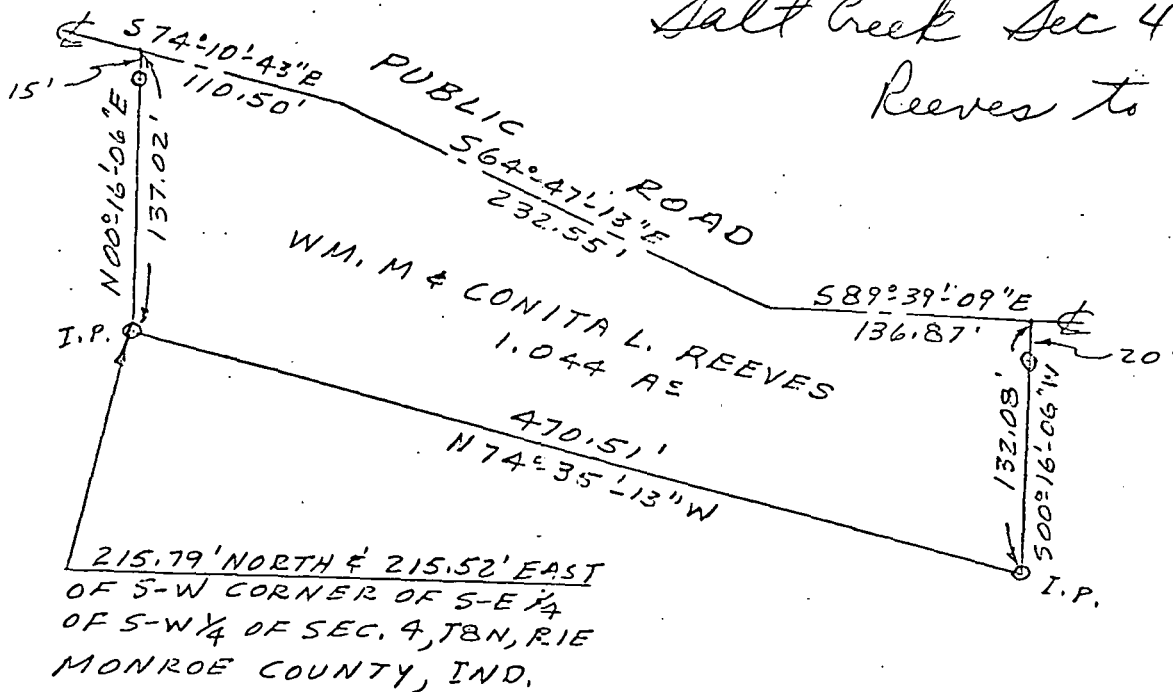

N
SCALE 1"=100'

State of Indiana
County of Monroe SS:

I, Lee Utt, hereby certify that I am a Land Surveyor licensed in compliance with the laws of the State of Indiana; that the above plat and the following description correctly represents a survey completed by me on June 13, 1977; that all monuments shown thereon actually exist; and that their location and type are, to the best of my knowledge, accurately shown.

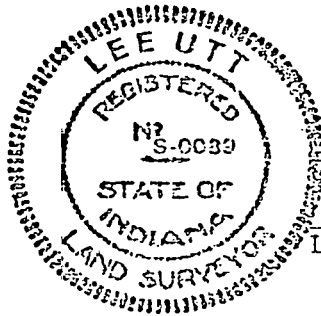

Lee Utt
Lee Utt, R. L. S. # S0089, Indiana

Legal description:

A part of the Southeast quarter of the Southwest quarter of Section 4, Township 8 North, Range 1 East, Monroe County, Indiana, bounded and described as follows:

Beginning at a point that is 215.79 feet North and 215.52 feet East of the Southwest corner of said Southeast quarter of the Southwest quarter; thence from said point of beginning and parallel with the West line of said quarter quarter and running North 00°-16'-06" East for 137.02 feet and to the centerline of a public road; thence with the centerline of said road and running South 74°-10'-43" East for 110.50 feet; thence South 64°-47'-13" East for 232.55 feet; thence South 89°-39'-09" East for 136.87 feet; thence leaving the centerline of said road and running South 00°-16'-06" West for 132.08 feet; thence North 74°-35'-13" West for 470.51 feet and to the point of beginning. Containing 1.044 acres, more or less.

Surveyors Note:

The above plat of survey and legal description represents the tract of land that is described in a deed from Ollan C. and Pina G. May to William M. and Conita L. Reeves, dated may 20, 1977.

FILED
DEC 5 1980

James H. Evans
Auditor Monroe County, Indiana

Salt Creek
Section 439

Darrian
Nelson
Hicks